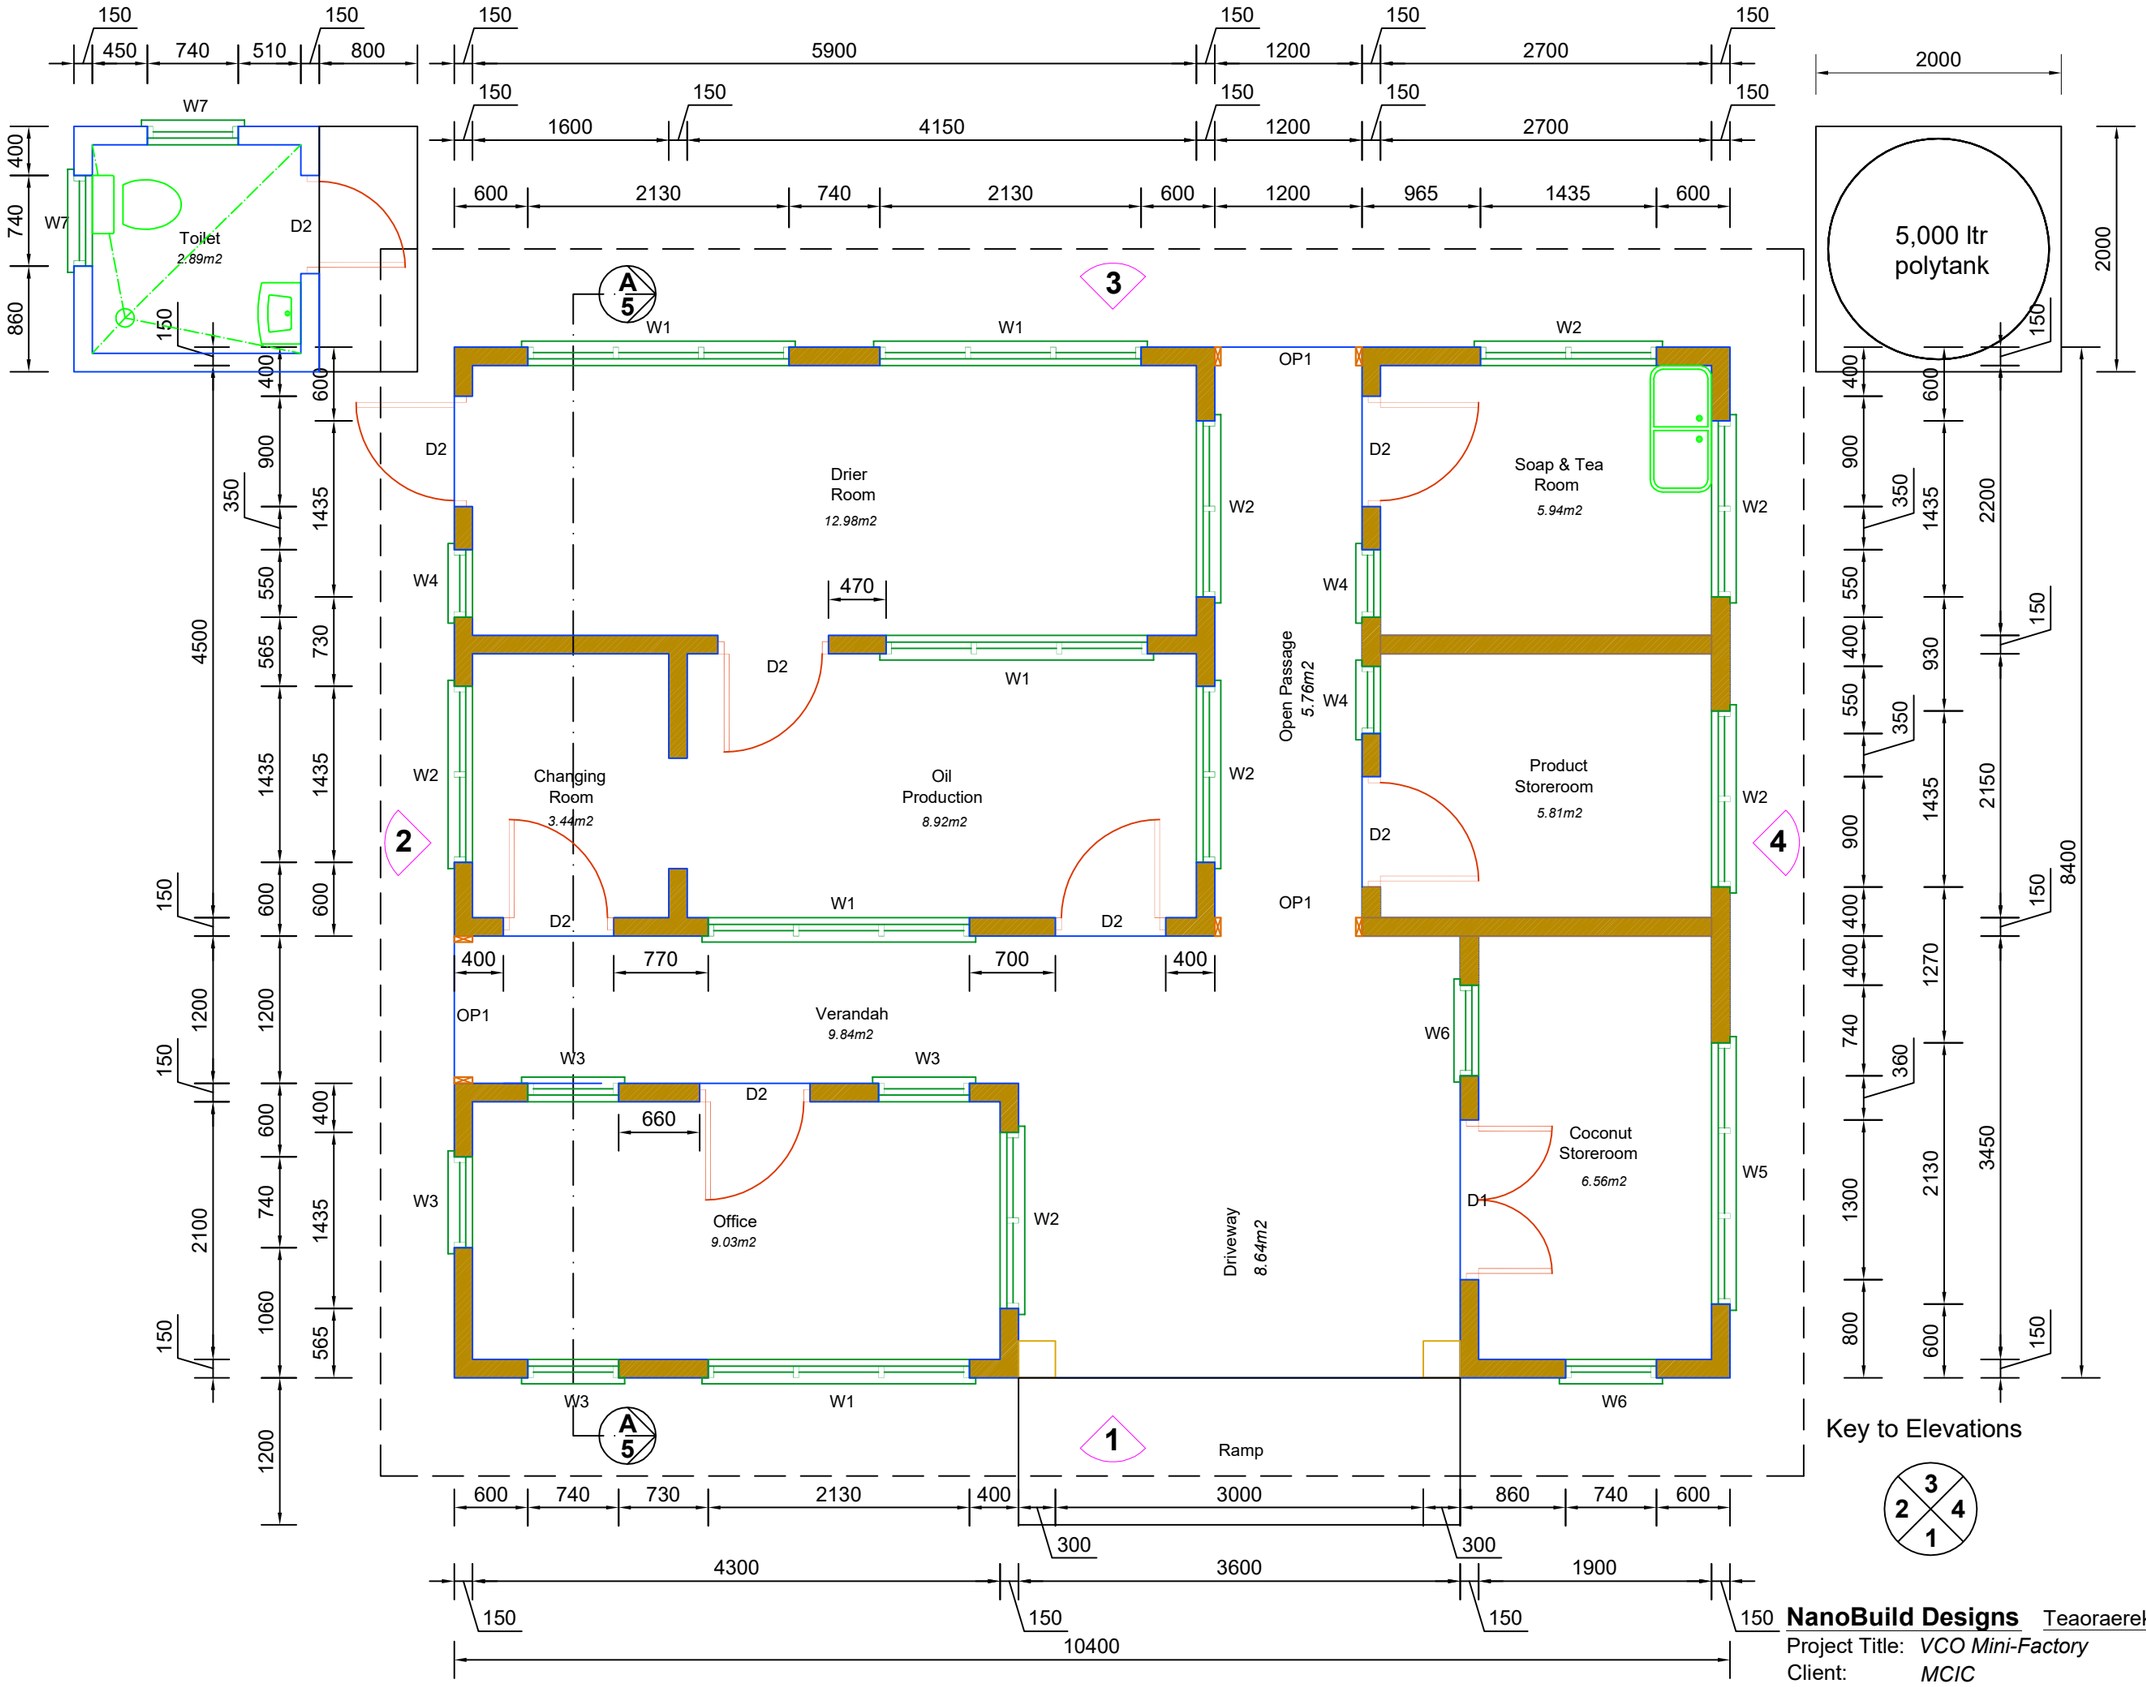

LAYOUT PLAN

Scale 1:50

NanoBuild Designs Teaoraereke, Tarawa Ph: +68673040798

Project Title:	*VCO Mini-Factory*	Project no:	*02/21*
Client:	*MCIC*	Location:	*Outer Island*
Sheet Title:	*Layout Plan*	Sheet no:	*A01*
Scale:	*1:50*	Drawn:	*ntenge 03.2021*