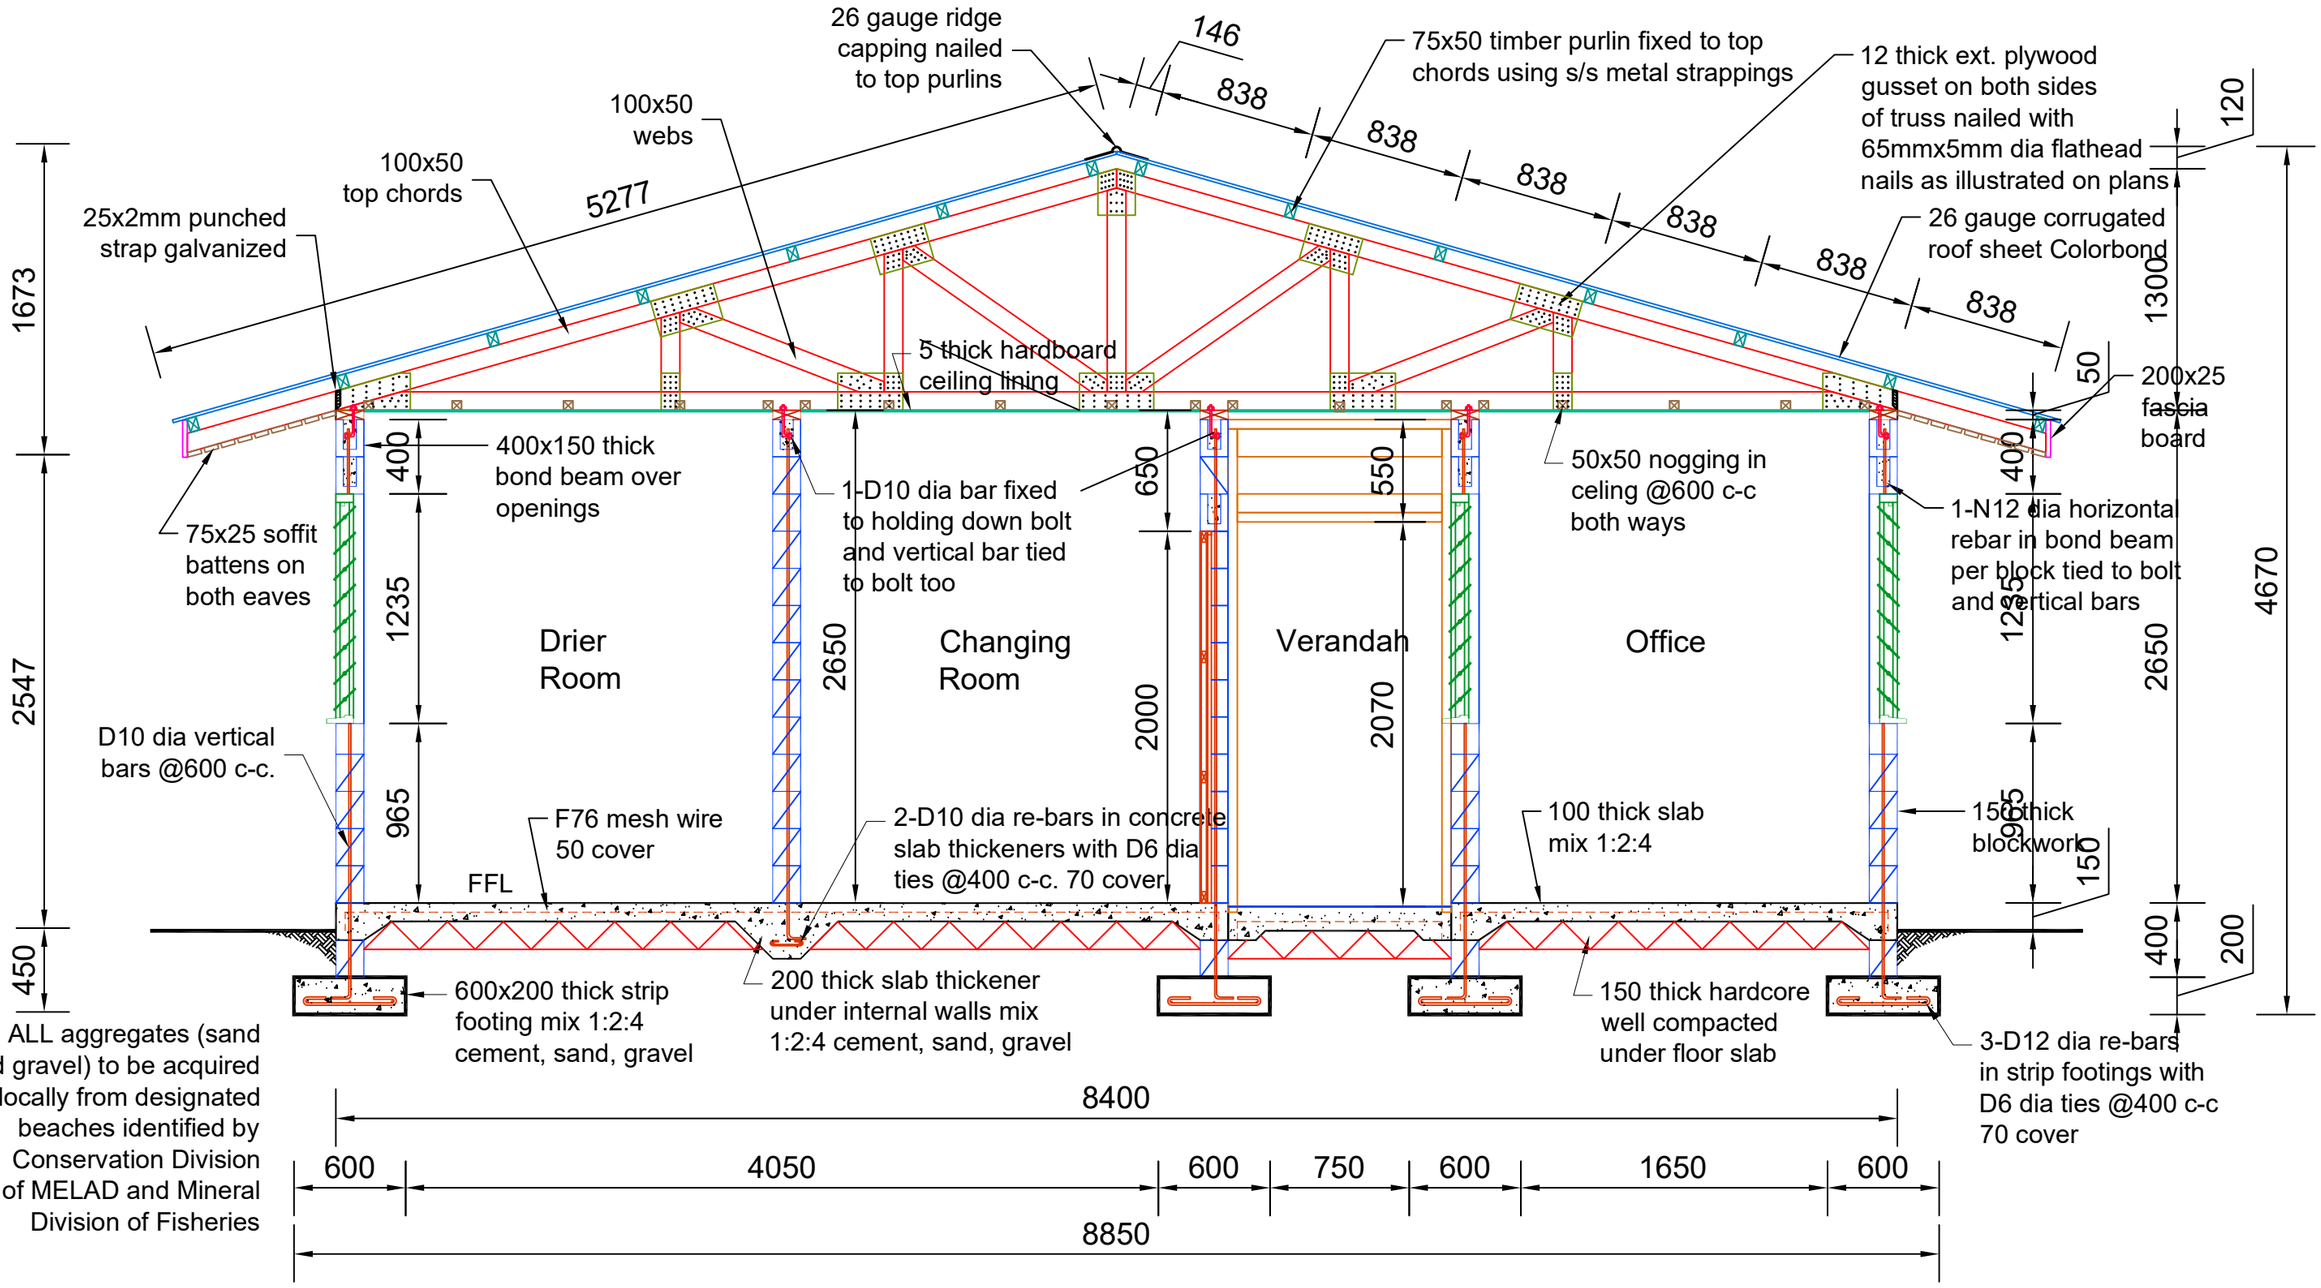

NOTE: ALL aggregates (sand and gravel) to be acquired locally from designated beaches identified by Conservation Division of MELAD and Mineral Division of Fisheries

SECTION A-A

Scale - NTS

NanoBuild Designs	Teaoraereke, Tarawa	Ph: +68673040798	
Project Title:	*VCO Mini-Factory*	Project no:	*02/21*
Client:	*MCIC*	Location:	*Outer Island*
Sheet Title:	*Section*	Sheet no:	*A04*
Scale:	*NTS*	Drawn:	*ntenge 03.2021*