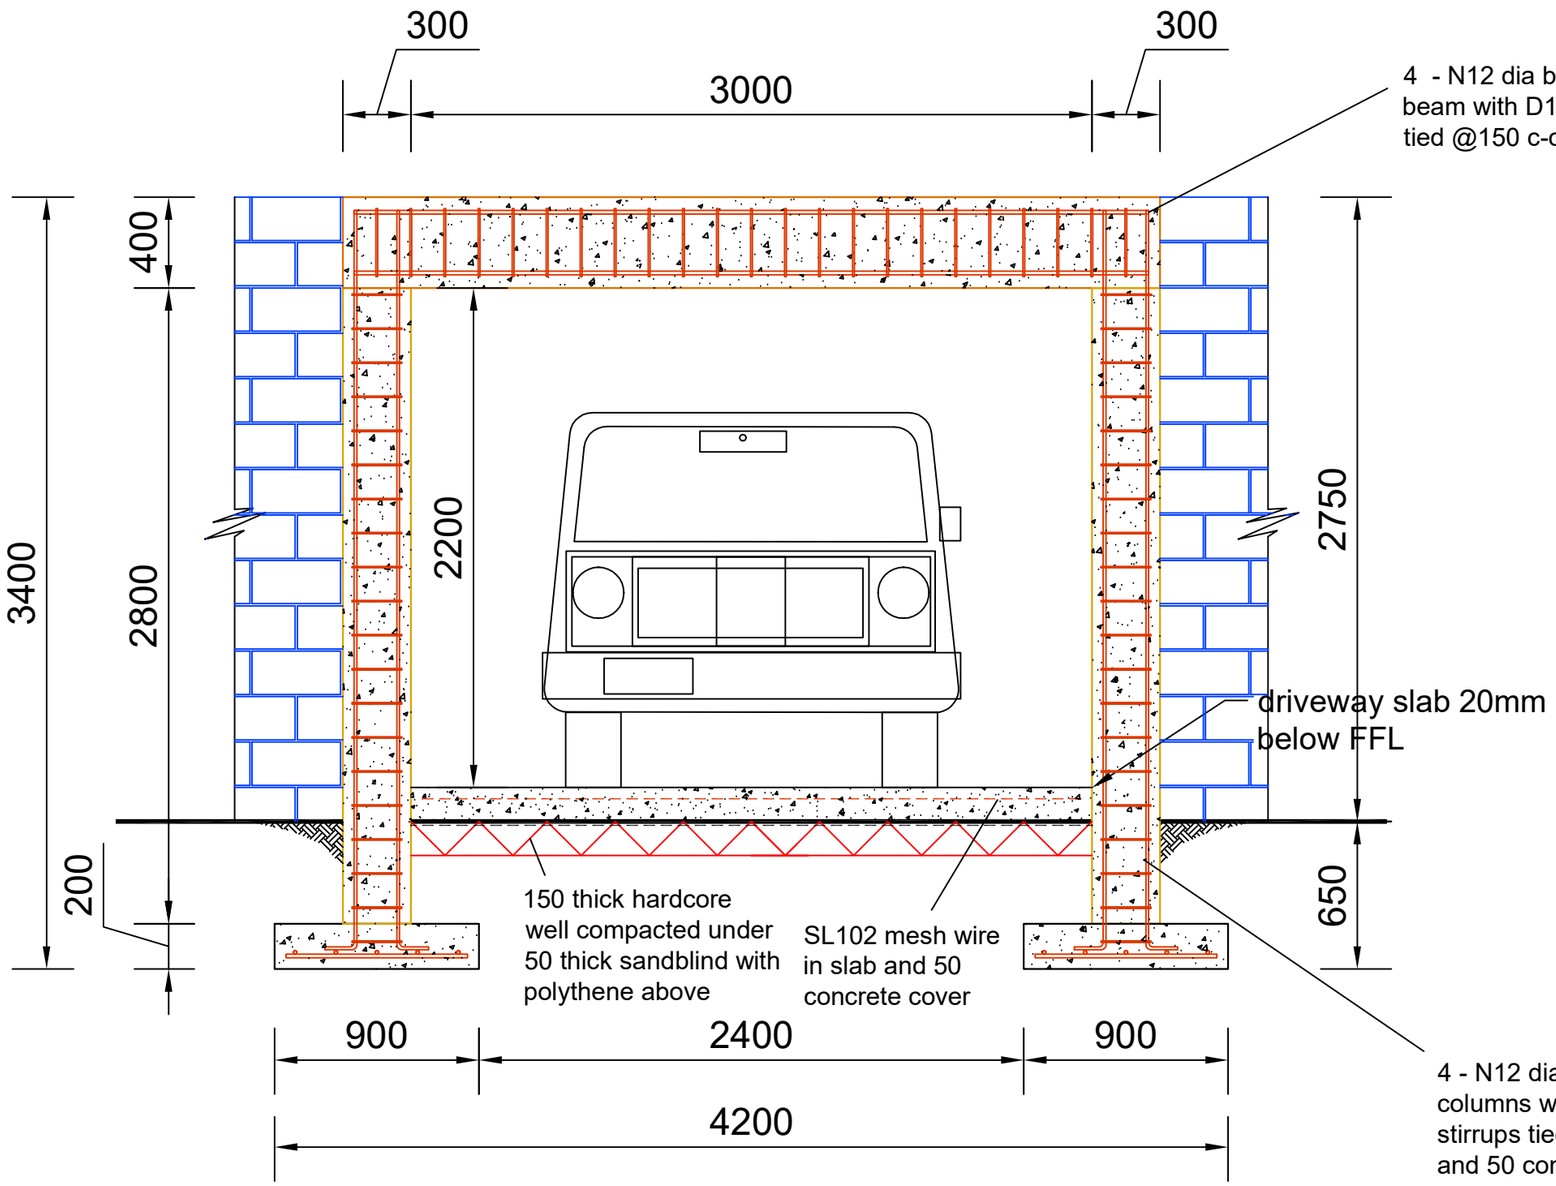

Column / Beam - Driveway

Scale - NTS

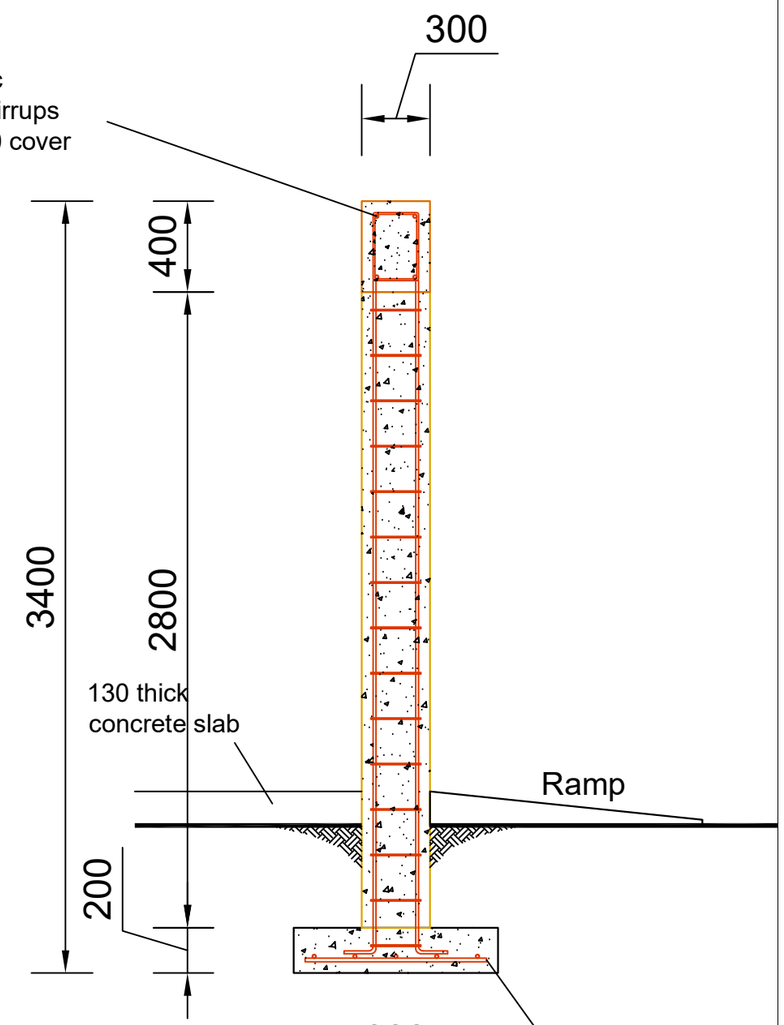

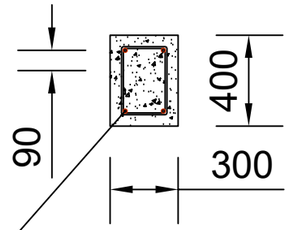

4 - N12 dia bars in rc
beam with D10 dia stirrups
tied @150 c-c and 50 cover

Beam

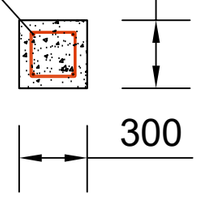

4 - N12 dia bars in rc
columns with N10 dia
stirrups tied @150 c-c
and 50 concrete cover

Column

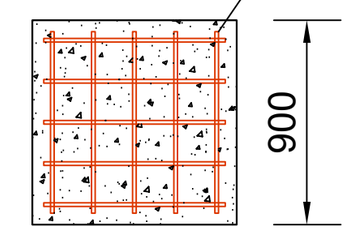

8 - D16 dia bars in rc
pad footings tied both
ways and 50 cover

Pad Footing

NanoBuild Designs Teaoraereke, Tarawa Ph: +68673040798

Project Title:	*VCO Mini-Factory*	Project no:	*02/21*
Client:	*MCIC*	Location:	*Outer Island*
Sheet Title:	*Windows & Doors*	Sheet no:	*A09*
Scale:	*NTS*	Drawn:	*ntenge 03.2021*